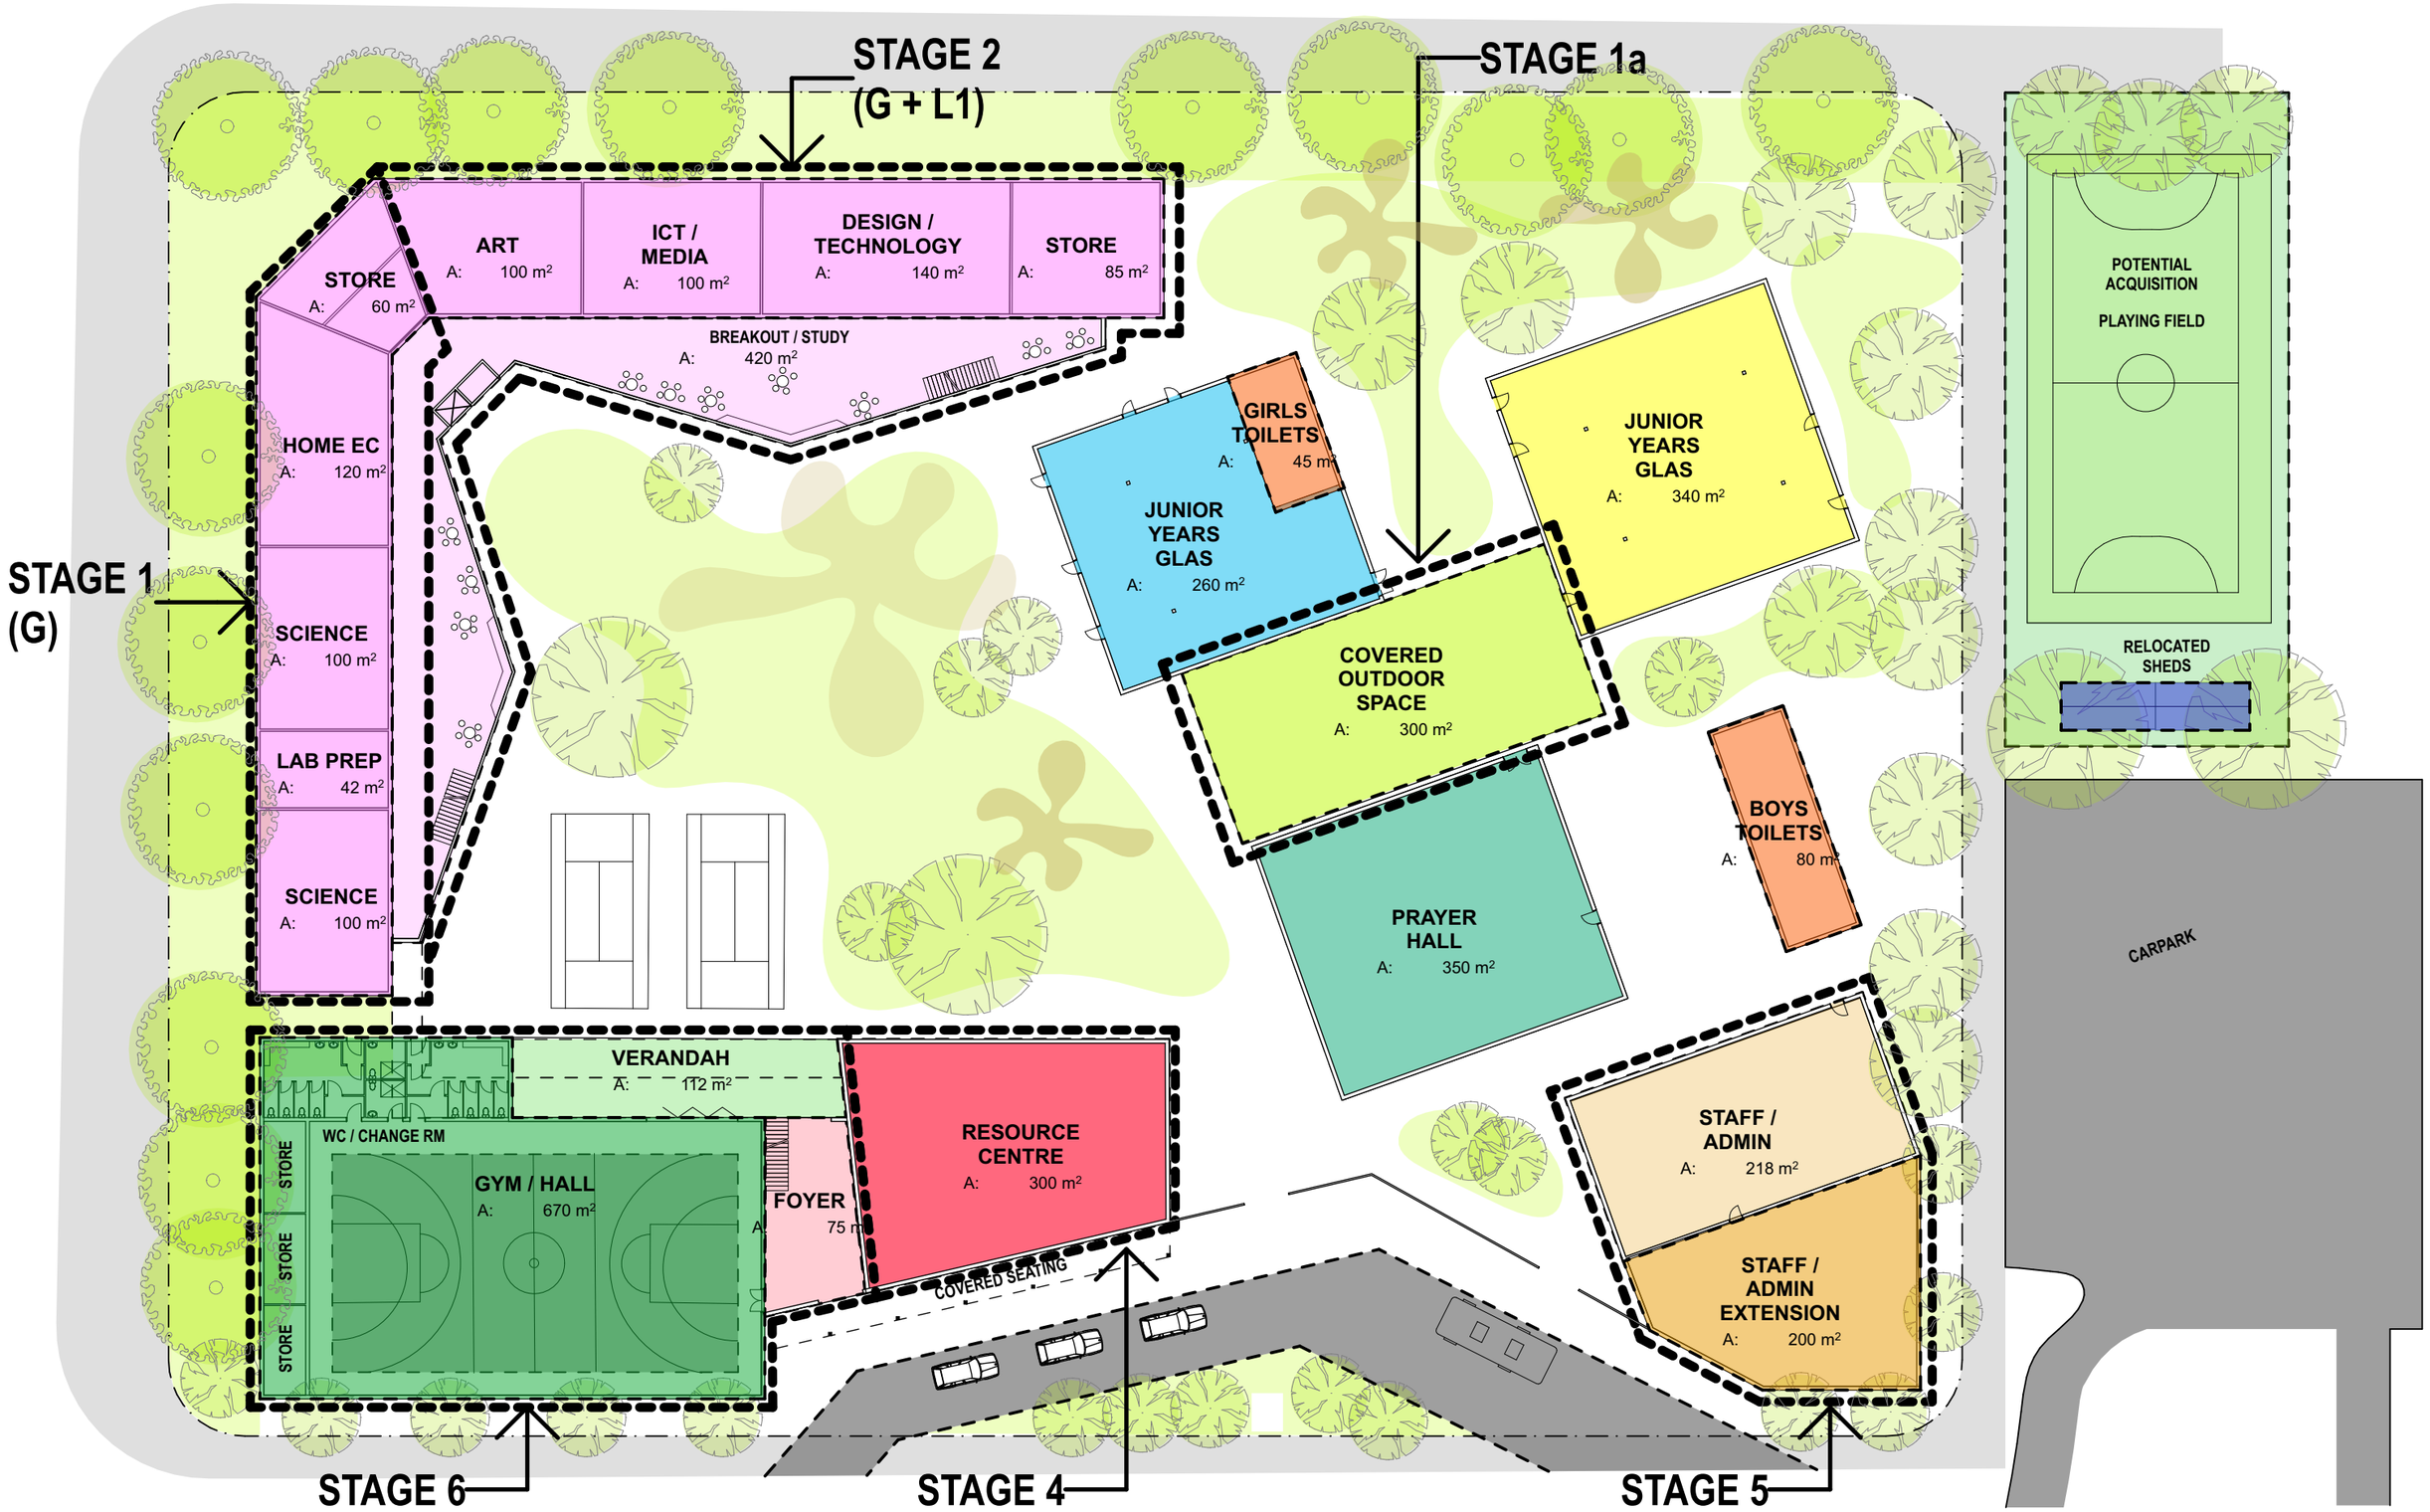

Phillips/Pilkington Architects
165 MacKinnon Parade, North Adelaide SA 5006
tel: 08 8239 9000 fax 08 8239 9099

Plot Date: 9/7/19 /Volumes/PPA Data/JOB FILES/19568 Playford College Stage 1 & COLA/19568 Drawings/CAD Files/Model/19568 Playford College 190708.pln

19568 Playford College
Specialist Learning Facility (Stage 01)
24 Durrington Road, Elizabeth

MASTER PLAN - GROUND FLOOR

SCALE 1:400 @ A3

DRAWING BY **TS** DATE: **9/7/19**
CHECKED BY **SP** **NOT FOR CONSTRUCTION**
PROJECT NO/DRAWING NO.: **19567 - SK01** REVISION: **06**

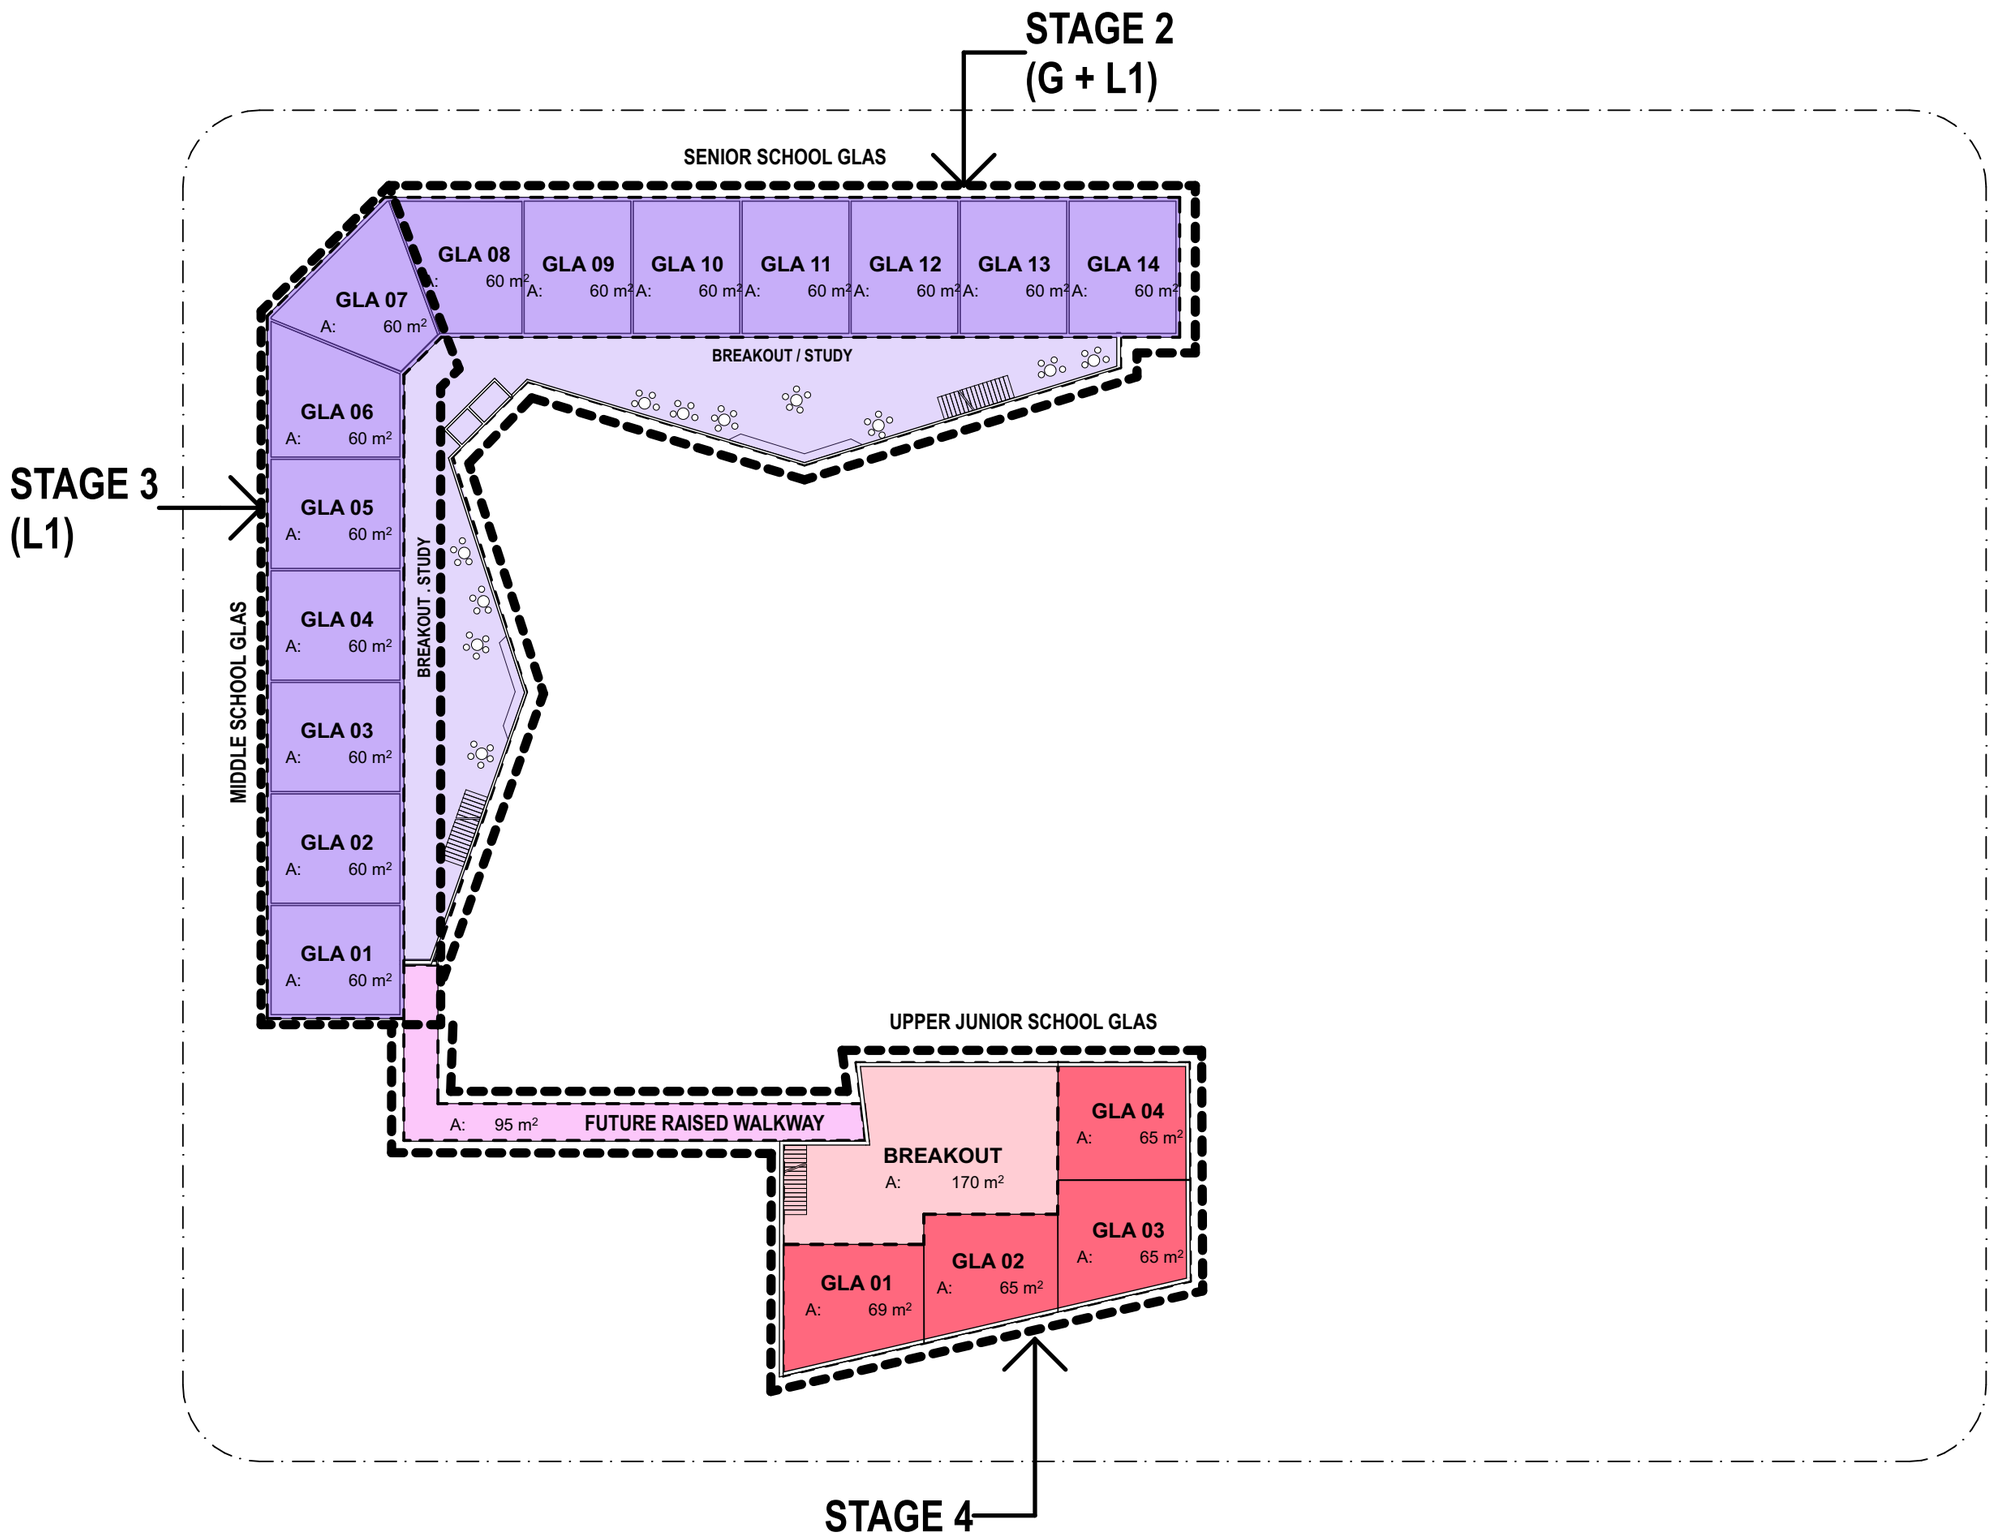

Phillips/Pilkington Architects
165 MacKinnon Parade, North Adelaide SA 5006
tel: 08 8239 9000 fax 08 8239 9099

19568 Playford College
Specialist Learning Facility (Stage 01)
24 Durrington Road, Elizabeth

Plot Date: 9/7/19 /Volumes/PPA Data/JOB FILES/19568 Playford College Stage 1 & COLA/19568 Drawings/CAD Files/Model/19568 Playford College 190708.pln

MASTER PLAN - LEVEL 1

SCALE 1:400 @ A3

DRAWING BY **TS** DATE: **9/7/19**
CHECKED BY **SP** **NOT FOR CONSTRUCTION**
PROJECT NO/DRAWING NO.: **19567 - SK02** REVISION: **06**